scale 1/50

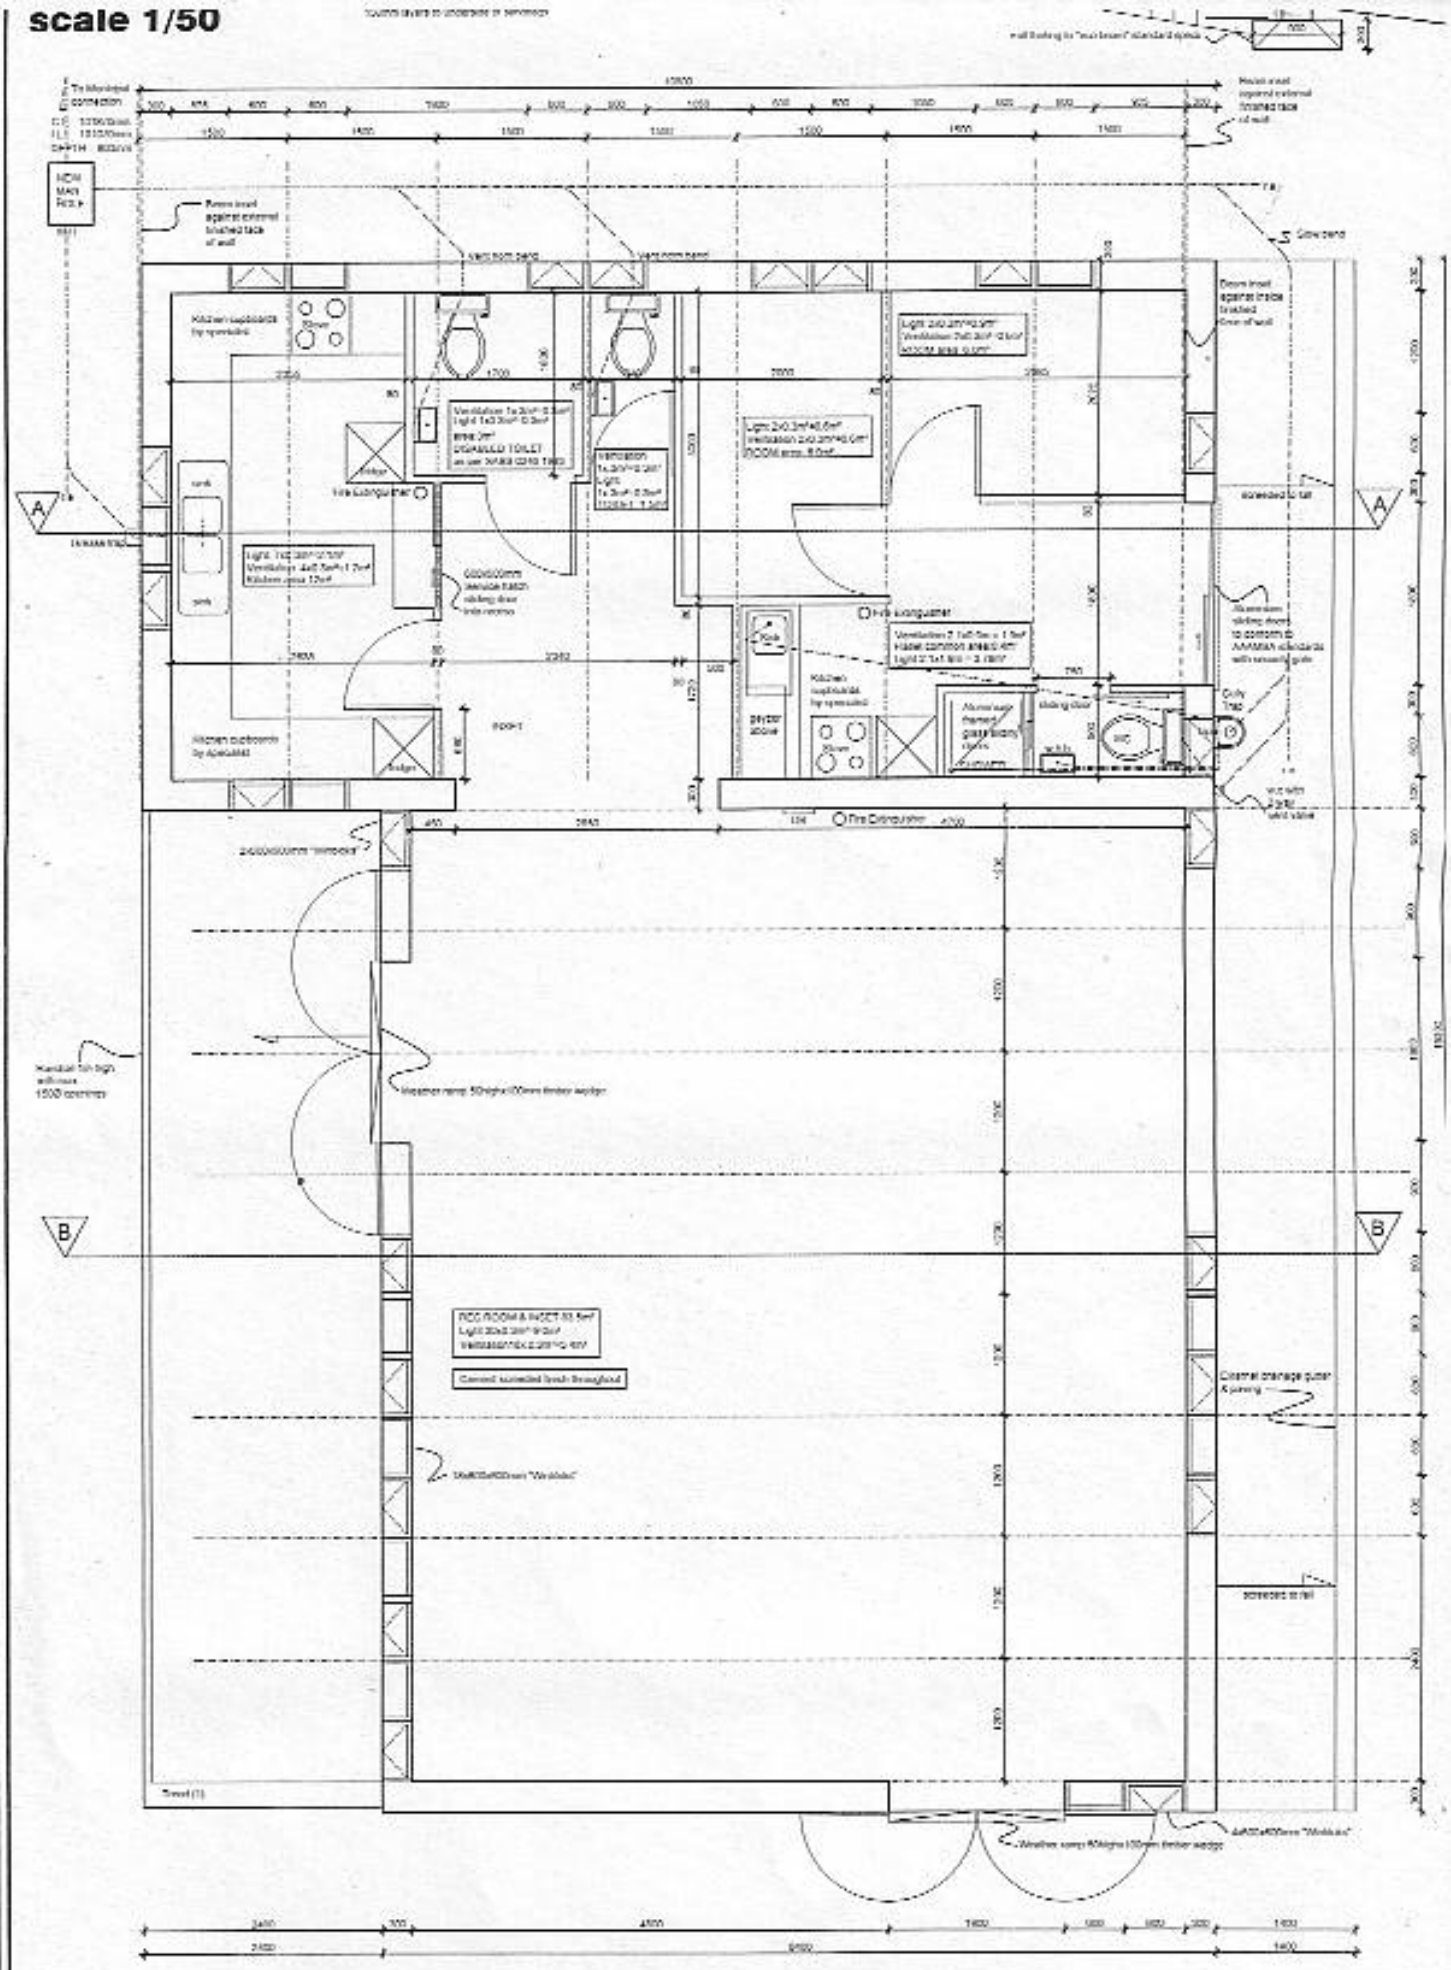

PLAN scale 1/50

REV	DATE	DESCRIPTION